

THE PORT AUTHORITY
OF NY & NJ



ORIGINAL SIGNED & SEALED BY
N.Y. P.E. (OR R.A.)

**Joseph R. Loring
& Associates, Inc.**
consulting engineers

One Pennsylvania Plaza
New York, New York 10001-2298
Tel: (212) 512-7400, Fax: (212) 512-7382

THE OFFICE OF
**DAVID
ELLIOT
LEIBOWITZ**
P.E.

ARCHITECTS - PLANNERS
100 WEST 47TH STREET, NEW YORK, NY 10036
TEL: (212) 512-7400 FAX: (212) 512-7382

**LESLIE E ROBERTSON
ASSOCIATES, RLLP.**
CONSULTING STRUCTURAL ENGINEERS
215 EAST 40TH STREET
NEW YORK, NY 10018
TEL: (212) 697-8800 FAX: (212) 697-8802

I HEREBY CERTIFY THAT THIS IS A TRUE AND CORRECT
COPY OF ONE OF THE CONTRACT DRAWINGS COM-
MITTING A PART OF CONTRACT NO. WTC-945071
IN THE FORM IN WHICH SAID DRAWINGS EXISTED AT
THE TIME THE SAID CONTRACT WAS EXECUTED BY
THE PARTIES.
DATE 1/16/98 *Sullivan A. Adams*
SPEC. WRITER
DATE 1/10/98 *P.L. Vignone*
ENGINEER OF DESIGN

12/12/97 GENERAL REVISIONS
1/17/98 ISSUED FOR BID

No.	Date	Revision	Approved
1	1/17/98	ISSUED FOR BID	

Engineering Department
Design Division

The
World
Trade
Center

STANDBY POWER
5 WORLD TRADE CENTER

ARCHITECTURAL



B-2 LEVEL FUEL OIL
TANK ROOM
STAIRS, LADDER & MESH
PARTITION DETAILS

This drawing subject to conditions in contract.
All alterations, deletions, additions and omissions
herein are reserved to Port Authority and
may not be used without its written consent.


G.R. M.D.
Designed by Drawn by JRLA Job No.

Date 11/17/97 Scale AS SHOWN


Contract Number WTC-945071 Drawing Number A3-02

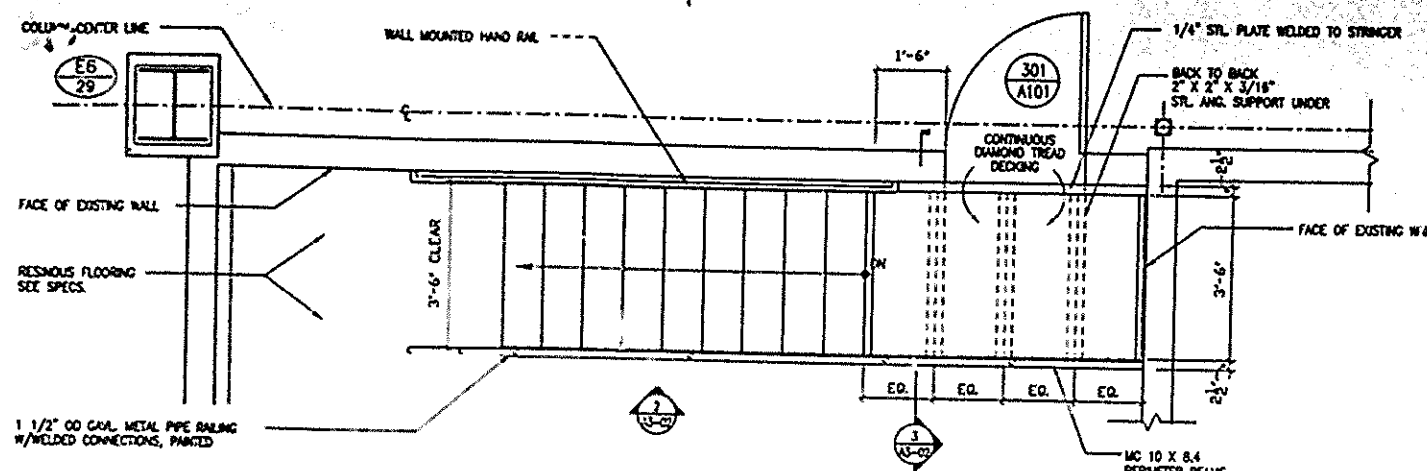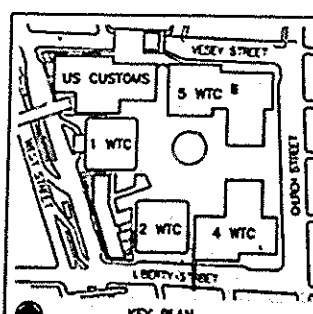

1 PLAN OF FUEL ROOM STAIR

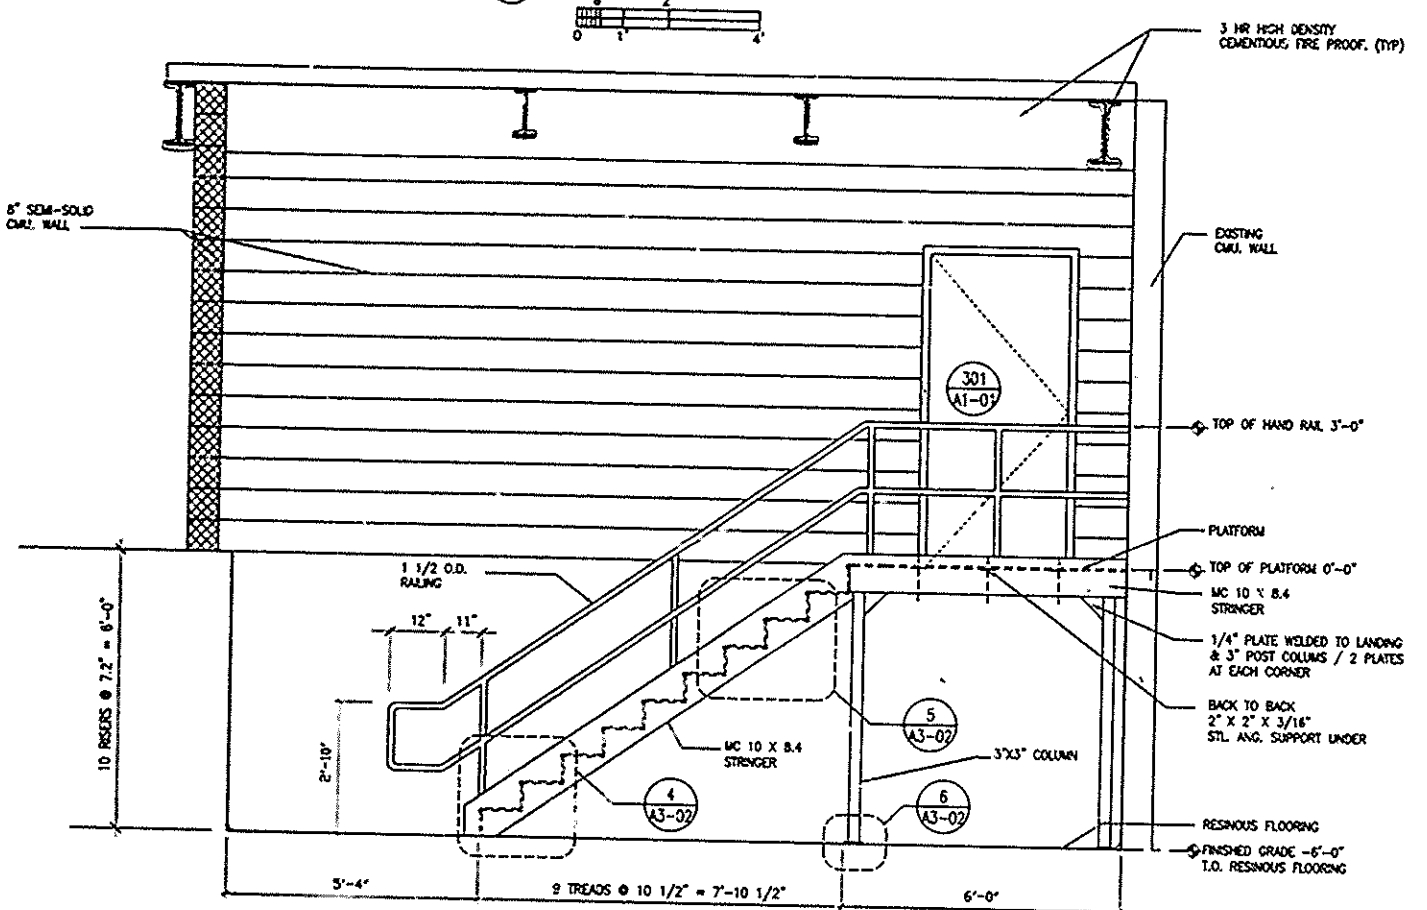


2 ELEVATION OF FUEL ROOM STAIR

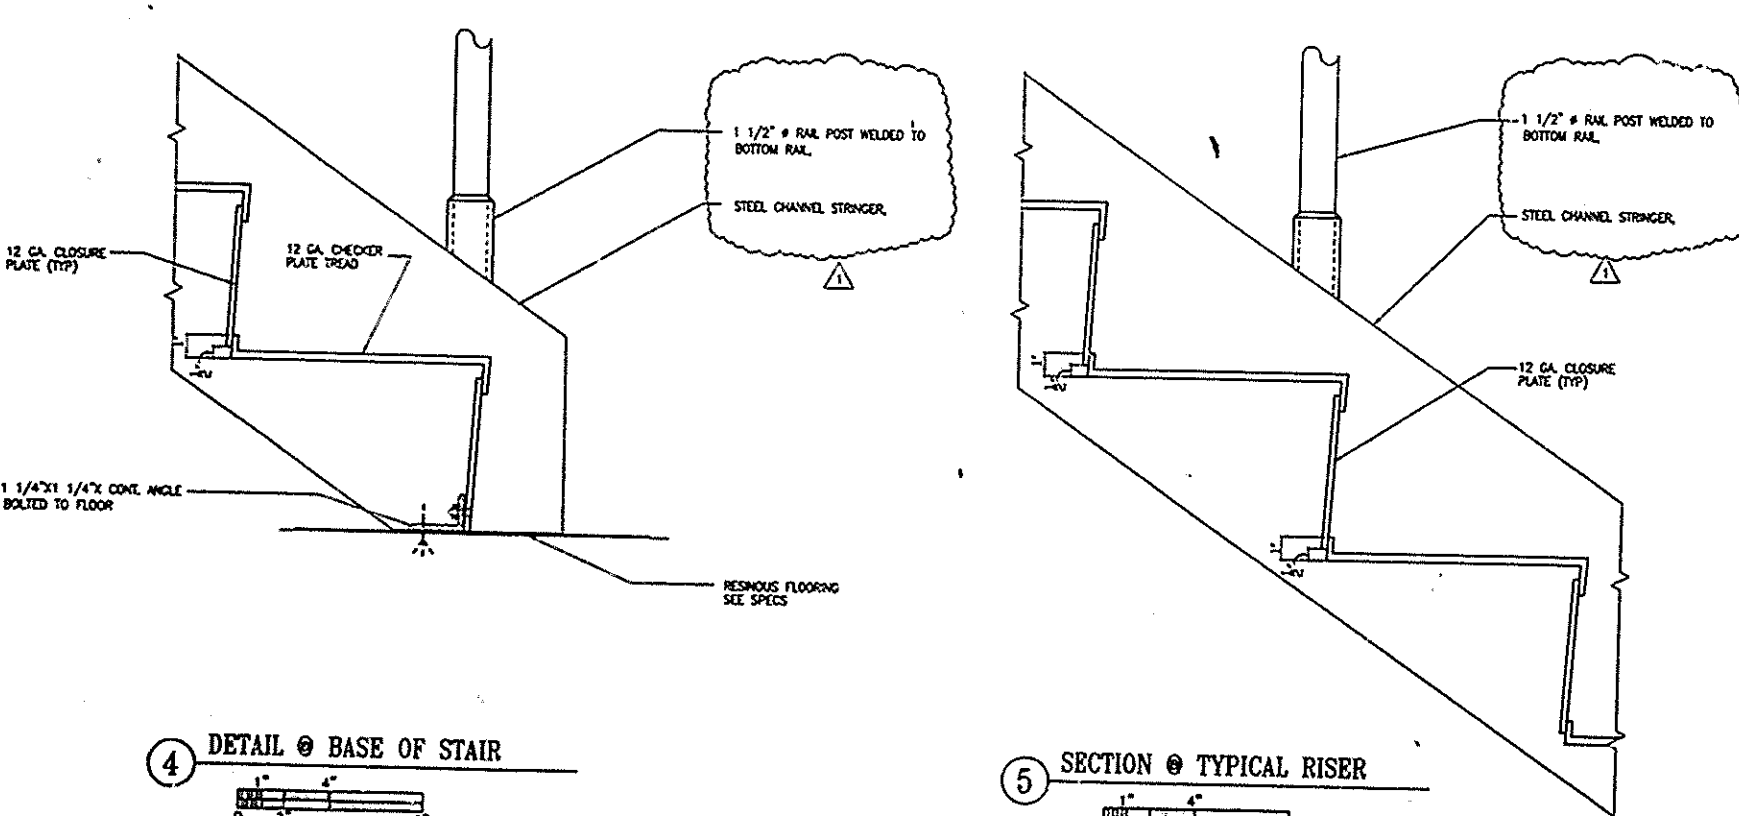


4 DETAIL @ BASE OF STAIR


5 SECTION @ TYPICAL RISER

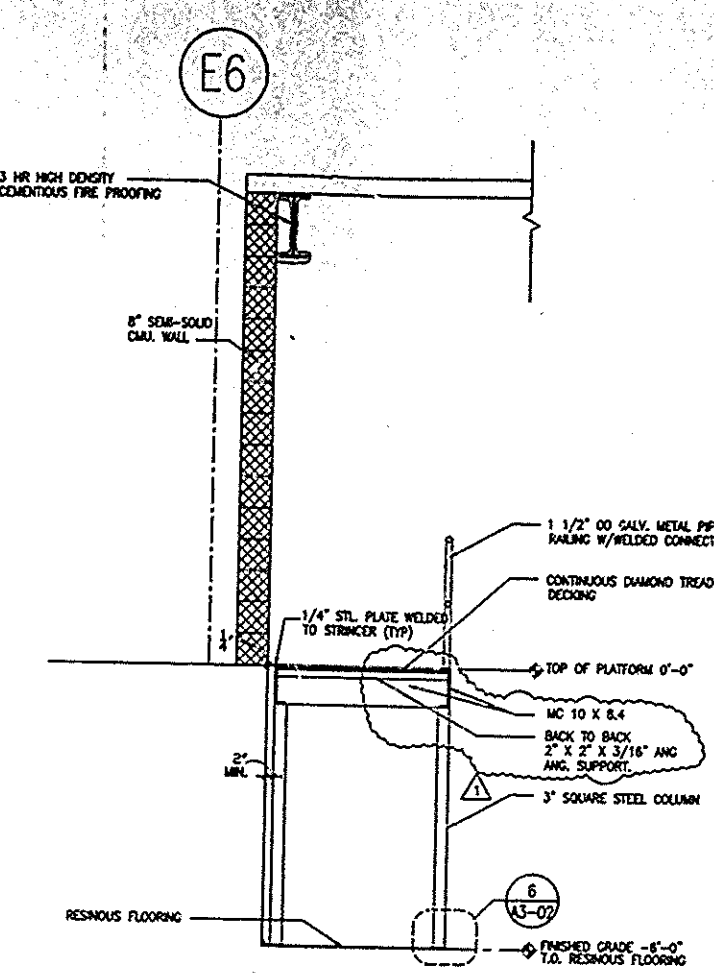


3 SECTION THROUGH STAIR PLATFORM

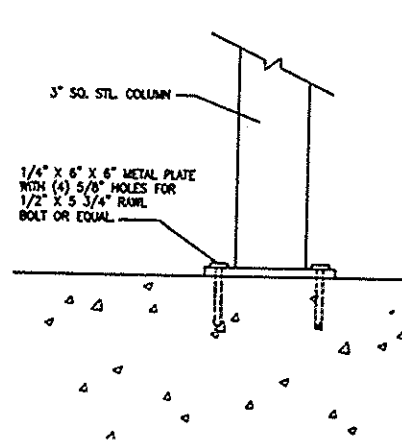

6 3" COLUMN BASE PLATE DETAIL

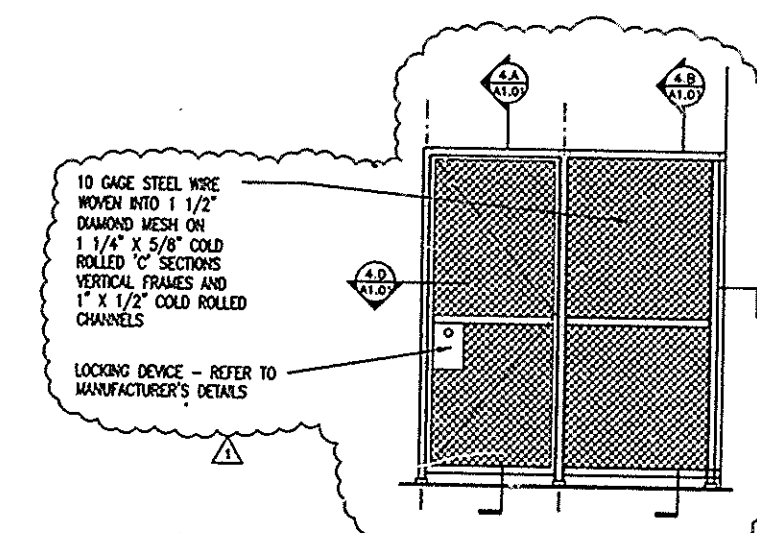

7 WIRE MESH PARTITION

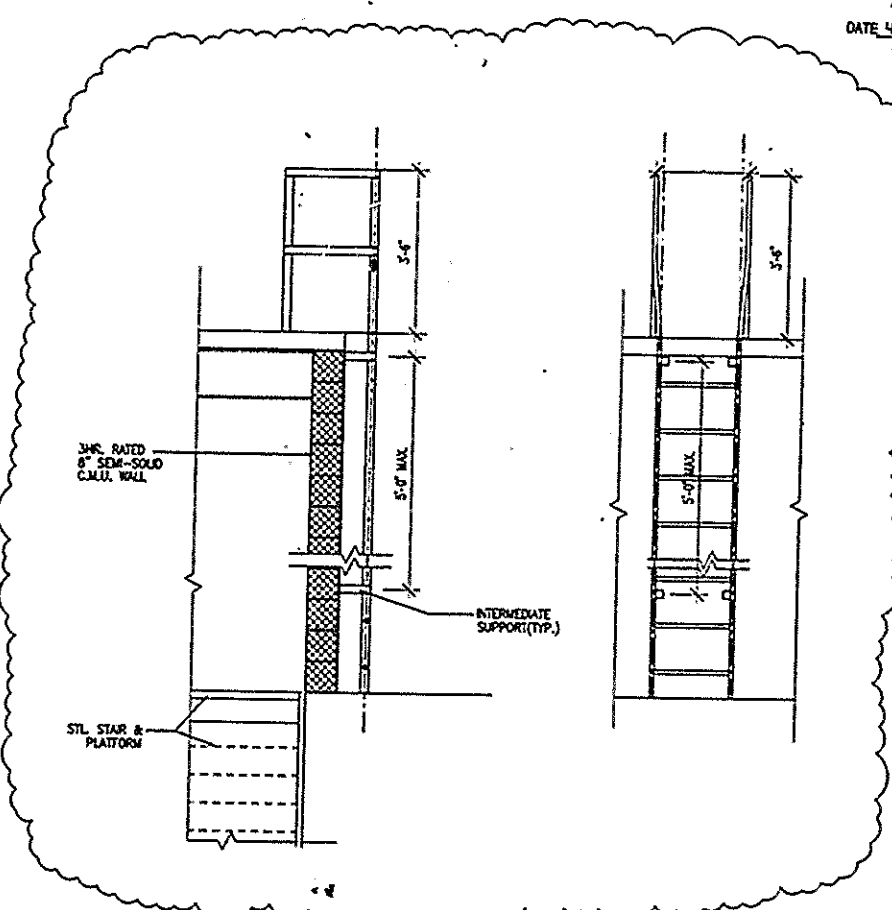

8 FIXED ALUM. WALL LADDER TYP. & ELEVATIONS